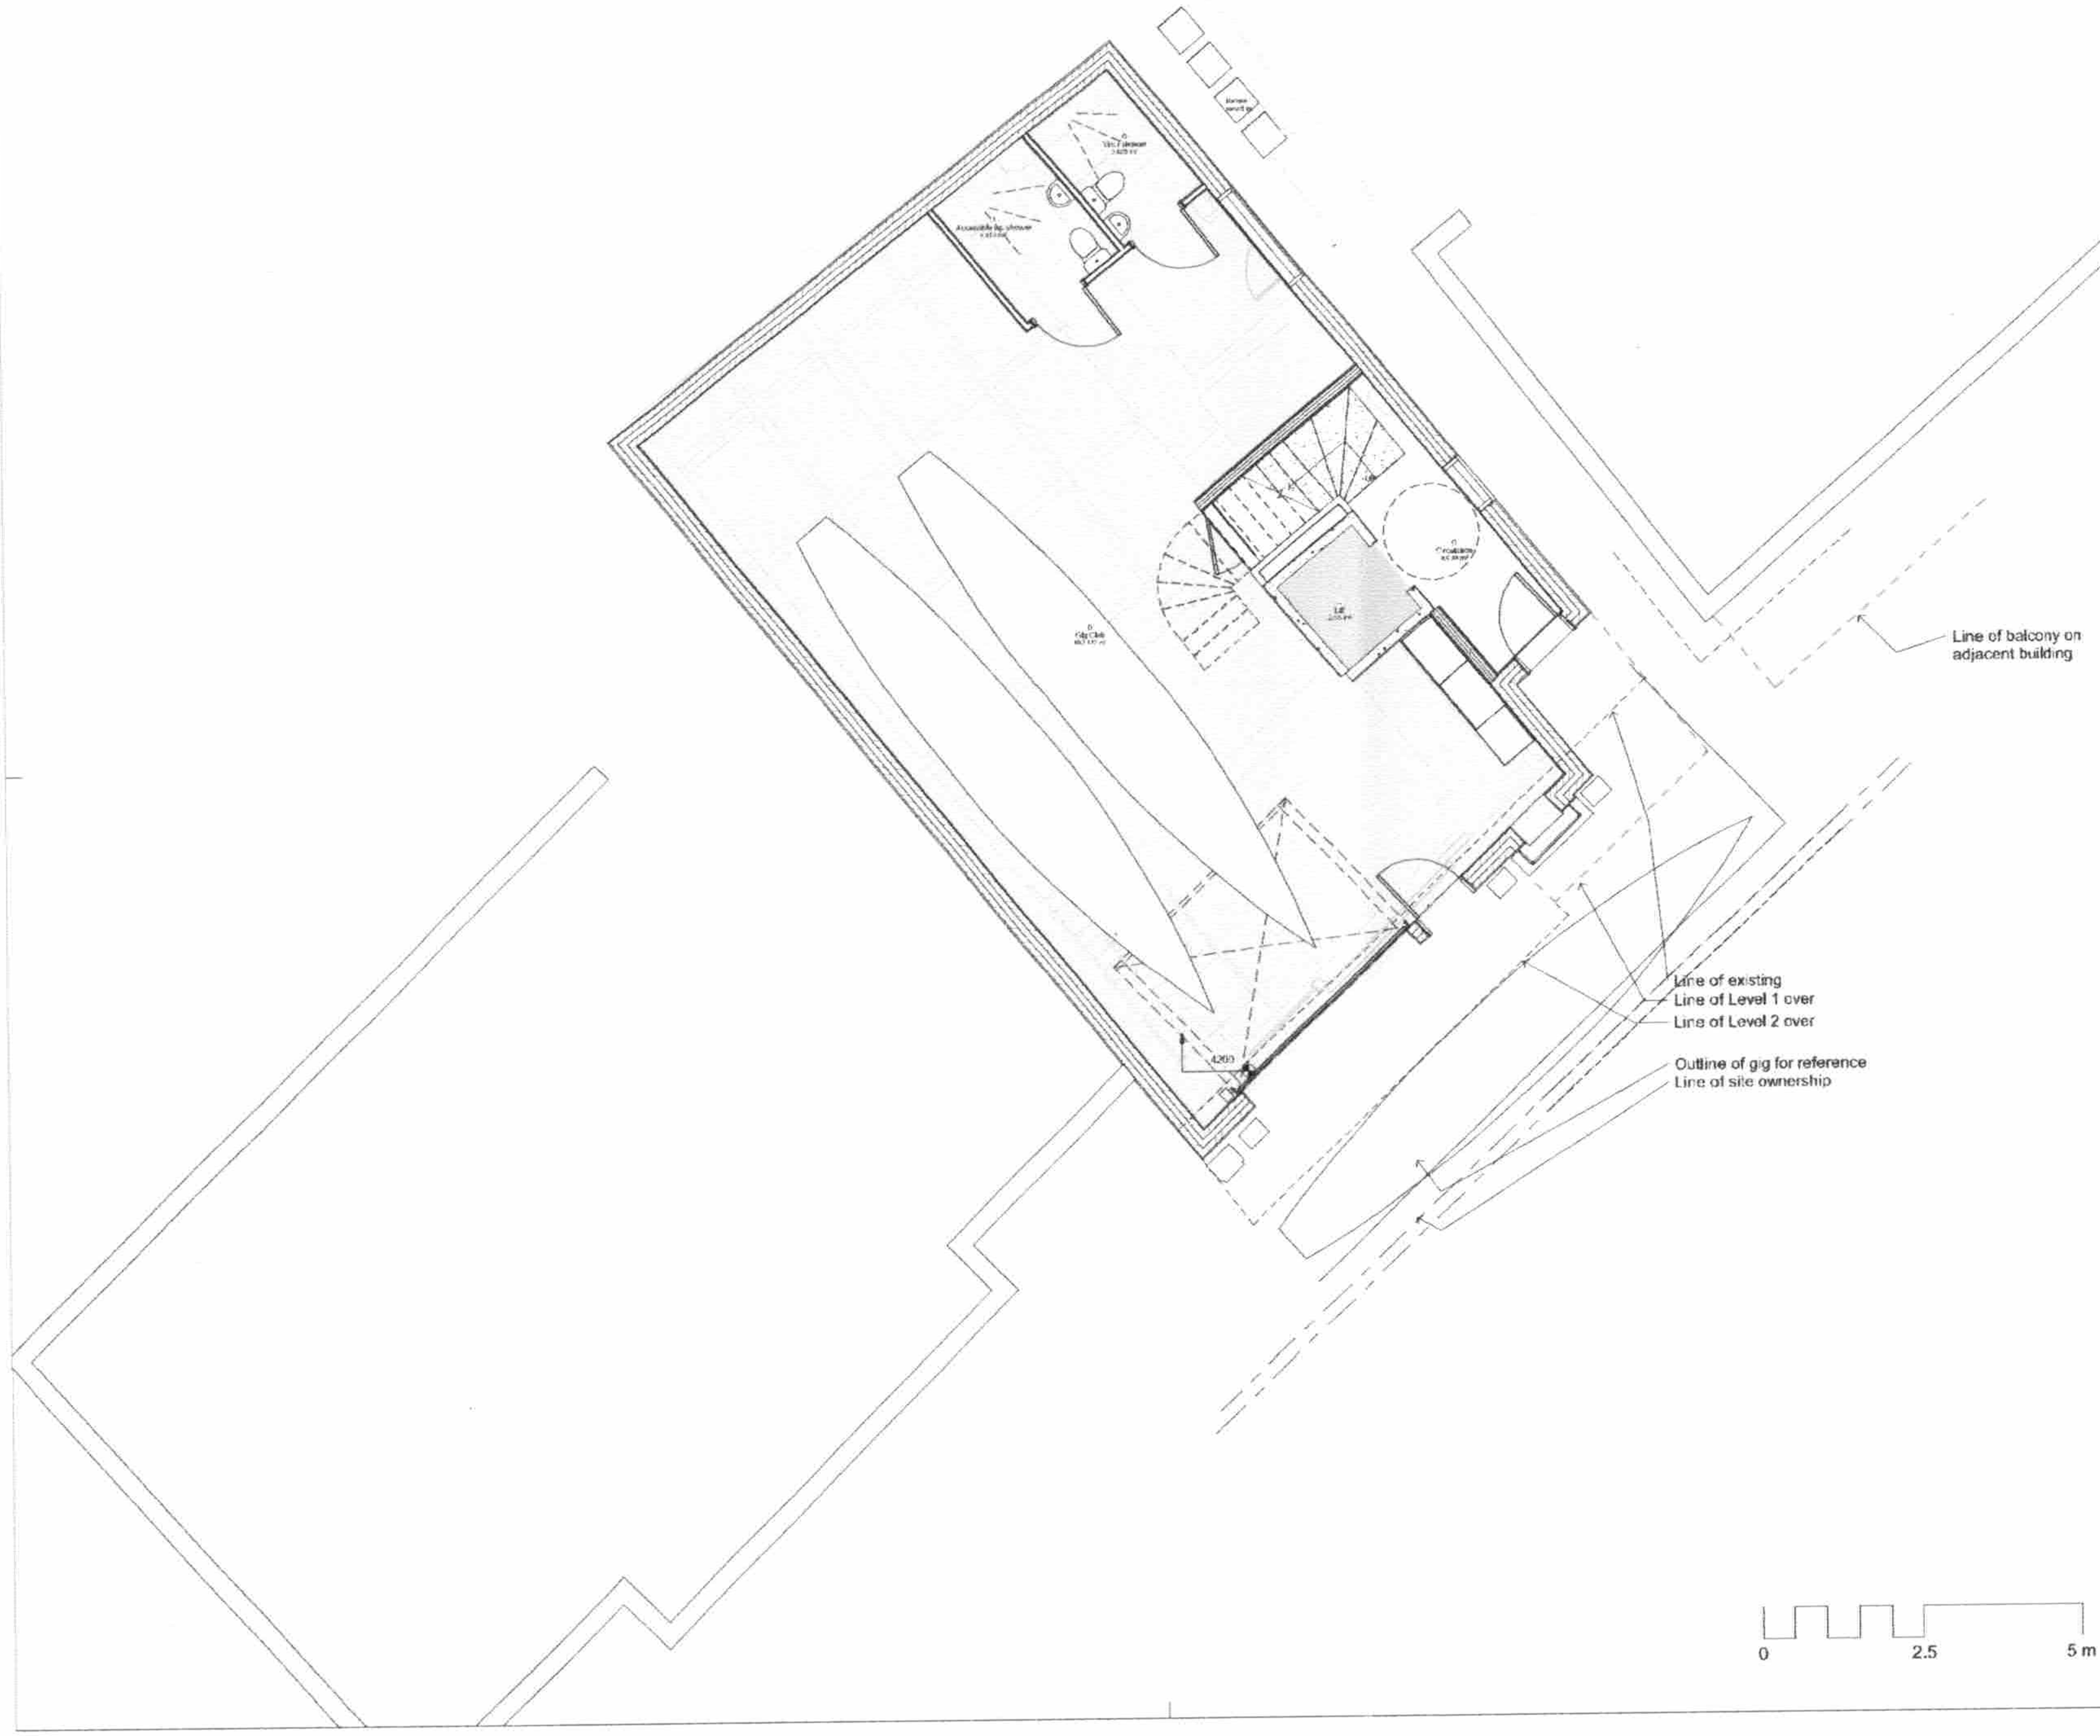

NOTES

1 THIS DRAWING IS THE COPYRIGHT OF THE ARCHITECT AND MAY NOT BE REPRODUCED WITHOUT LICENCE.

2 DO NOT SCALE OFF THIS DRAWING FOR CONSTRUCTON PURPOSES.

3 ALL DIMENSIONS AND LEVELS ARE TO BE CHECKED ON SITE BY THE CONTRACTOR BEFORE COMMENCEMENT OF WORK AND ANY DISCREPANCIES REPORTED TO THE ARCHITECT.

4 NO RESPONSIBILITY CAN BE ACCEPTED FOR ERRORS ARISING ON SITE DUE TO UNAUTHORISED VARIATIONS FROM THE ARCHITECTS DRAWINGS.

5 DRAWINGS ISSUED ELECTRONICALLY MAY LOSE SOME DETAIL.

NOTES:

This drawings combines the following loaded files:

XXX-PBW-XX-XX-M3-A-0001-Name [S1] [P1]

AMENDMENTS

Rev. No	Revision Description	Rev. Date	Issued by
	P01.02 Further annotation added	21-06-22	

Poynton Bradbury
Wynter Cole Architects
ATLANTIC STUDIO, TRELYON AVENUE
ST. IVES, CORNWALL, TR26 2AD
Tel. 01736 792000
architects@pbwc.co.uk
www.pbwc.co.uk

Client
Pomery's Ltd

Job
Pomery's Building Redevelopment
St Mawes, Cornwall

Title
Prop Level 0 Plan

Project
3774 - PBWC - 01 - 00 - DR - A - 2001

Purpose of Issue	Status	Revision
Planning	**S0**	**P01.02**

Scale
1 : 50@A1

Director In Charge	Project Architect	Off. Project No.
SB	**PP**	**3774**